CHARLES COUNTY MARYLAND

COMPREHENSIVE WATER AND SEWER PLAN

2000 0 2000 4000
SCALE IN FEET

DATE: MARCH 2008

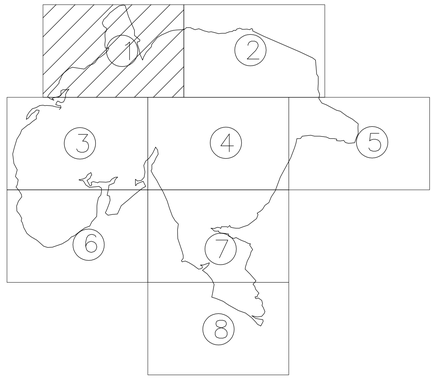

MAPPING INDEX

EXISTING FACILITIES LEGEND

- EXISTING PUMP OR LIFT STATION
- EXISTING SEWAGE TREATMENT PLANT
- EXISTING NON COUNTY FACILITY
- PROPOSED NON COUNTY FACILITY
- EXISTING SANITARY SEWER
- PROPOSED SANITARY SEWER
- FORCE MAIN
- DIRECTION OF FLOW
- MSSA BOUNDARY
- POINT OF DISCHARGE
- DEFERRED DEVELOPMENT DISTRICT

PRIORITIZATION

- S1 — EXISTING CENTRAL SYSTEM, AREAS WHICH ARE IN THE FINAL PLANNING STAGES AND/OR HAVE RECEIVED FINAL PLAT APPROVAL
- S3 — AREAS WHERE CENTRAL SERVICE IS UNDER DESIGN
- S5 — WITHIN A DESIGNATED SEWERAGE SERVICE AREA
- S6 — NO PLANNED SERVICE

COND. SERVICE IS CONDITIONAL ON COMMISSIONER-ENUMERATED CONDITIONS ONLY

DEV. PROPOSED SERVICE IS CONTINGENT UPON DEVELOPER ACTION
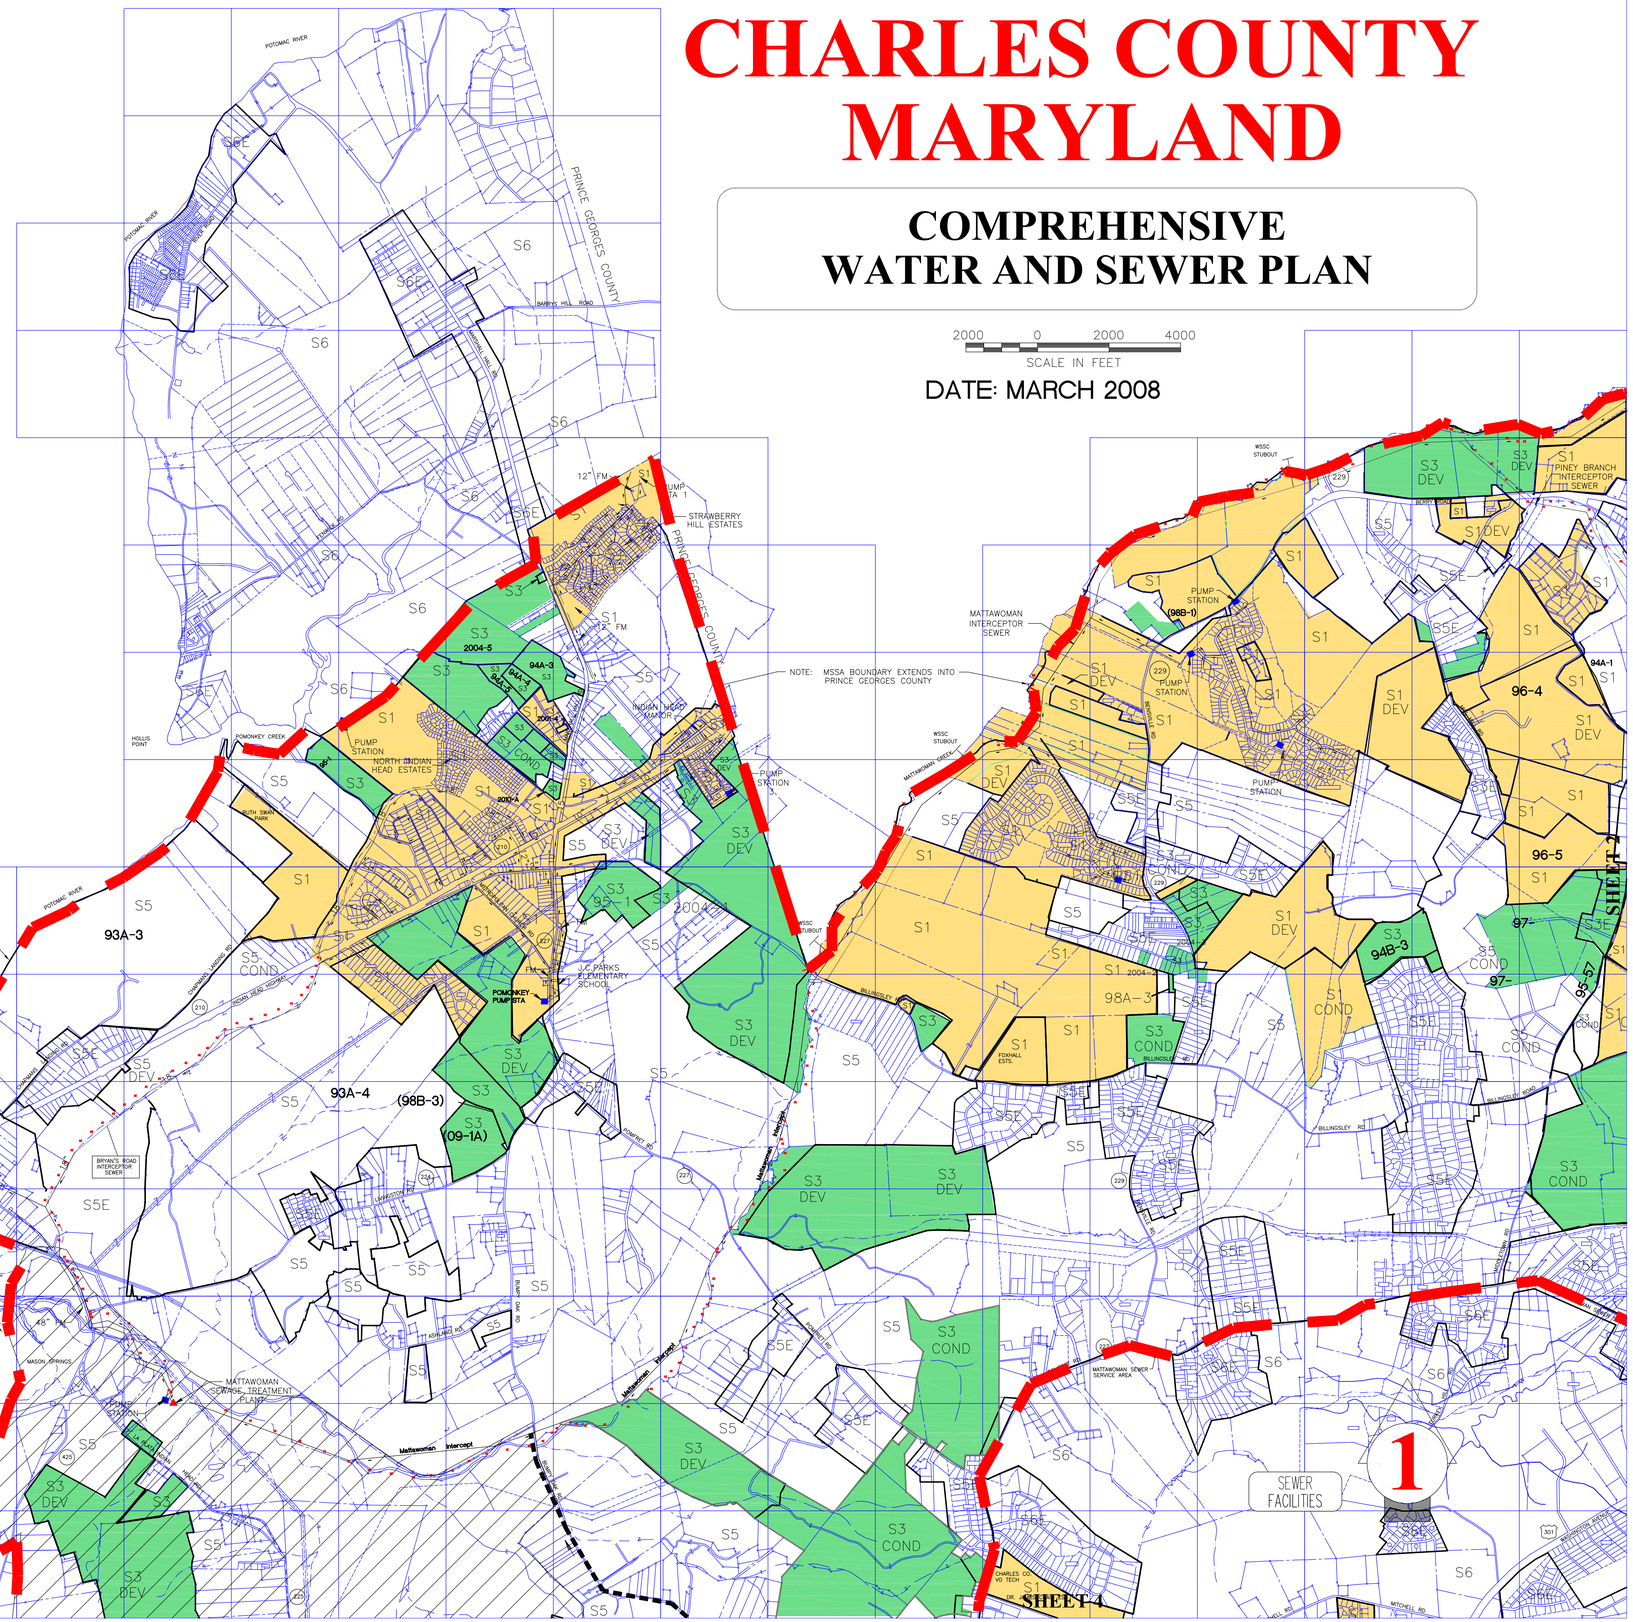
E WHEN SHOWN FOLLOWING PRIORITIZATION NUMBERS (e.g. 3E), IDENTIFIES THOSE AREAS DESIGNATED AS AREAS WITH EXISTING PROBLEMS BY THE MARYLAND STATE DEPARTMENT OF HEALTH