SHEET 4

CHARLES COUNTY MARYLAND

COMPREHENSIVE WATER AND SEWER PLAN

DATE: MARCH 2008

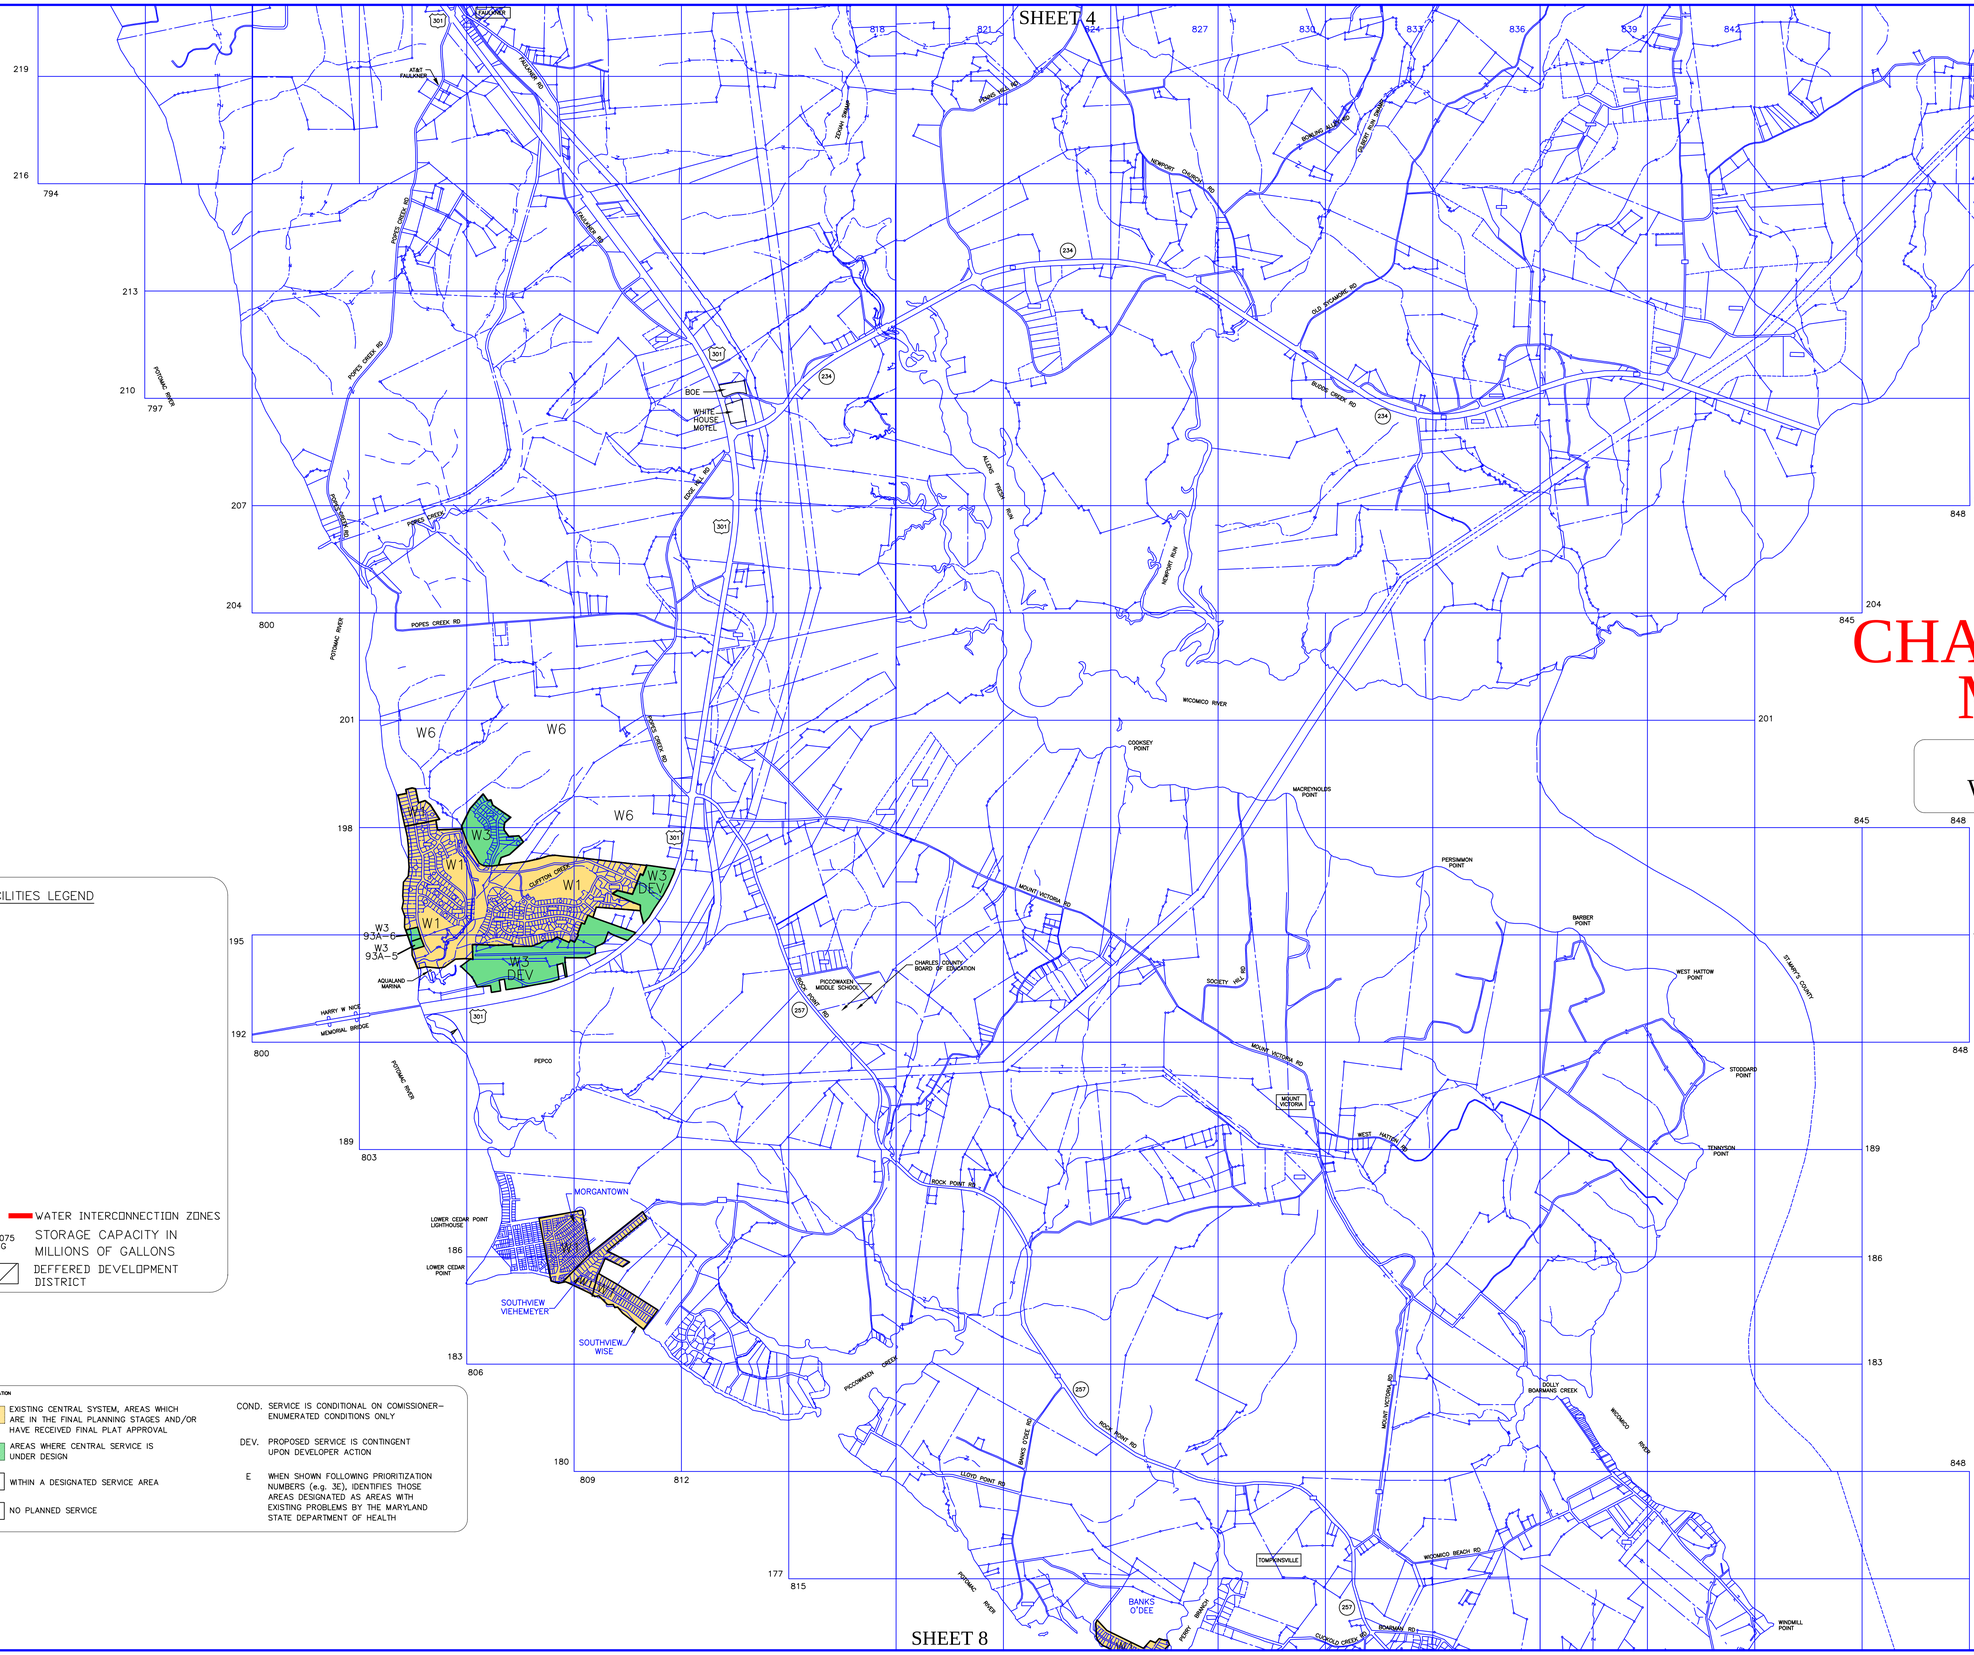

FACILITIES LEGEND

WATER INTERCONNECTION ZONES

0.0075 MG — STORAGE CAPACITY IN MILLIONS OF GALLONS

DEFFERED DEVELOPMENT DISTRICT

PRIORITIZATION

W1	EXISTING CENTRAL SYSTEM, AREAS WHICH ARE IN THE FINAL PLANNING STAGES AND/OR HAVE RECEIVED FINAL PLAT APPROVAL
W3	AREAS WHERE CENTRAL SERVICE IS UNDER DESIGN
W5	WITHIN A DESIGNATED SERVICE AREA
W6	NO PLANNED SERVICE

COND. SERVICE IS CONDITIONAL ON COMISSIONER-ENUMERATED CONDITIONS ONLY

DEV. PROPOSED SERVICE IS CONTINGENT UPON DEVELOPER ACTION

E WHEN SHOWN FOLLOWING PRIORITIZATION NUMBERS (e.g. 3E), IDENTIFIES THOSE AREAS DESIGNATED AS AREAS WITH EXISTING PROBLEMS BY THE MARYLAND STATE DEPARTMENT OF HEALTH

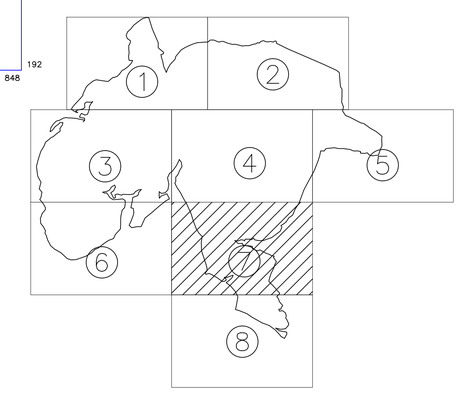

WATER FACILITIES

7

2000 0 2000 4000

SCALE IN FEET

SHEET 8