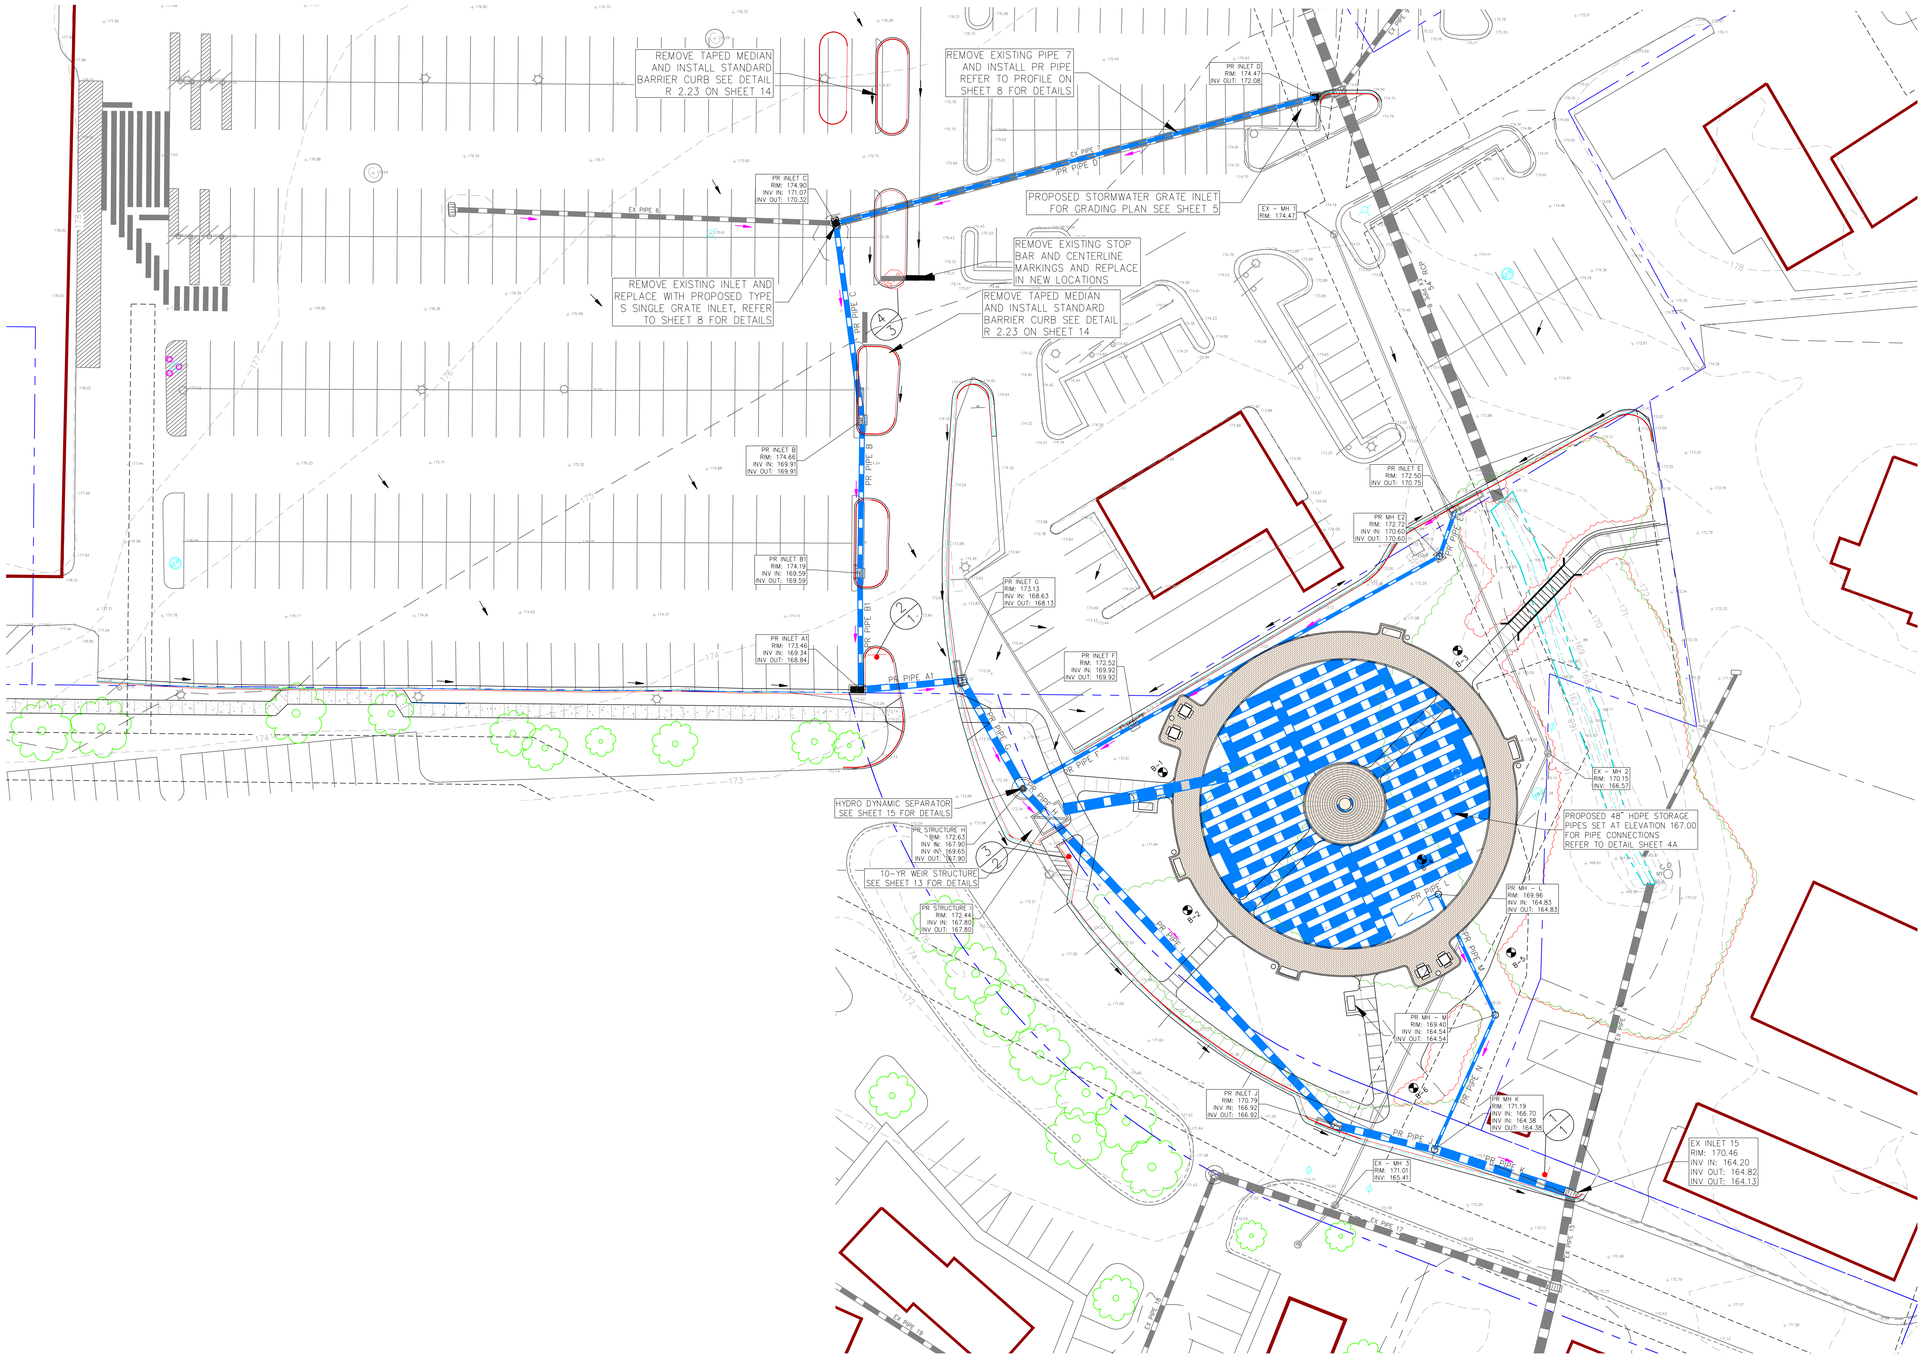

LEGEND

- Property Line
- Existing Vegetation Line
- Existing Edge of Pavement
- Existing Centerline of Road
- Existing Building
- Existing Contour 1x — 84
- Existing Contour 5x — 80
- Existing Culvert Pipe
- Existing Soil Line
- Proposed Watershed Line
- Proposed Contour 1x — 84
- Proposed Contour 5x — 80
- Proposed Culvert Pipe
- Proposed Top of Swale
- Proposed Bottom of Swale
- Proposed Centerline of Swale
- Proposed TOC Flowpath
- Proposed LOD Line — LOD
- Proposed Vegetation Line
- Utility Pole
- Road Sign
- Electric Box — E
- Telephone Box — T
- Mailbox
- Sewer Manhole — S
- Water Valve
- Fire Hydrant
- Light Post
- Water Meter — WM
- Flowline Grades — 174.50
- Proposed Spot Shots — 174.50
- Drainage Arrows
- Pipe Flow Arrows

NOTES:

1. REFER TO SHEET 8 FOR STORMWATER PROFILES & STRUCTURE/PIPE TABLES.
2. REFER TO SHEETS 13–15 FOR STORMWATER DETAILS.
3. FOR PROPOSED PARK , PERVIOUS PAVER, INTERNAL SIDEWALK, AND LANDSCAPING PLAN DETAILS, REFER TO SHEETS 9–12
4. REFER TO SHEET 14 FOR TRAFFIC CONTROL PLANS
5. FOR STORMWATER CALCULATIONS, SEE SEPERATE STORMWATER MANAGEMENT REPORT.

STATE OF MARYLAND — RICHARD F. POLI — LICENSE NO. 36310 — PROFESSIONAL ENGINEER

PROFESSIONAL CERTIFICATION:

I HEREBY CERTIFY THAT THESE DOCUMENTS WERE PREPARED OR APPROVED BY ME, AND THAT I AM A DULY LICENSED PROFESSIONAL ENGINEER UNDER THE LAWS OF THE STATE OF MARYLAND, LICENSE NO: 36310 , EXPIRATION DATE: 11/17/2012 .

CHARLES COUNTY GOVERNMENT

DEPARTMENT OF PLANNING AND GROWTH MANAGEMENT
DEVELOPMENT SERVICES DEPARTMENT

			REMARKS OR CONDITIONS
GRADING	CONSTRUCTION	AS-BUILT	
ROADS	CONSTRUCTION	AS-BUILT	
STORM DRAINAGE	CONSTRUCTION	AS-BUILT	
STORMWATER MANAGEMENT	CONSTRUCTION	AS-BUILT	
WATER	CONSTRUCTION	AS-BUILT	
SEWER	CONSTRUCTION	AS-BUILT	
OTHER	CONSTRUCTION	AS-BUILT	
SIGNED:			THIS PERMIT EXPIRES ON:
DATE:			DATE:

NOTE:
This drawing, specifications, and work produced by Vista Design, Inc. (VDI) for this project are instruments of service for this project only, and remains the copyrighted property of VDI. Reuse or reproduction of any of the instruments of service of VDI by the Client or assignees without the written permission of VDI will be at the Clients risk and be a violation of the copyright laws of the United States of America and the respective state within which the work was completed.

NOTE:
This Drawing does not include necessary components for construction safety. All construction must be done in compliance with the occupational safety and health act of 1970 and all rules and regulations thereto appurtenant.

PROPOSED STORMWATER MANAGEMENT PLAN

REV NO.	CONSTRUCTION REVISION	DATE

VISTA DESIGN, INC.
Landscape Architects, Land Planning Consultants, Engineers & Surveyors
11634 Worcester Hwy, Showell, MD 21862
ph. 410-352-3874 fax 410-352-3875 email vista@vistadesigninc.com

PROJECT DATA

DRAWN BY:	RB
CHECK BY:	RP
CHARLES COUNTY	
BRYANS ROAD, MARYLAND	
F.B. NO:	00-00-00
T.M. NO.	0-00-00-00
DATE:	05/20/10
SCALE:	1" = 30'

09-047
PROJ. NO.

CE 012210.dwg
File Name:

4
SHEET NO.

PGM# VCI09-0078

PGM# VCI09-0078