Walmart

Waldorf, MD - Store # 1717-08

Perkowitz + Ruth ARCHITECTS

Issued:	August 22, 2014
Revision 1:	October 14, 2014
Revision 2:	October 28, 2014
Project Type:	New Store

MAIN ENTRY PERSPECTIVE

PERSPECTIVE VIEW ONE

PERSPECTIVE VIEW TWO

Walmart

Perkowitz+Ruth ARCHITECTS	August 22, 2014	
	Revision 1:	October 14, 2014
	Revision 2:	October 28, 2014

Waldorf, MD - Store #1717-08 - New Store

Building Perspectives

1

DESIGN REPRESENTATION ONLY - NOT FOR CONSTRUCTION The building images shown are a representation of the current design intent only. The building images may not reflect variations in color, tone, hue, tint, shading, ambient light intensity, materials, texture, contrast, font style, construction variations required by building codes or inspectors, material availability or final design detailing.

PERSPECTIVE VIEW ONE

PERSPECTIVE VIEW TWO

PERSPECTIVE VIEW THREE

NOTE:
LANDSCAPING SHOWN FOR GRAPHIC PURPOSE ONLY. REFER CIVIL FOR ALL INFORMATION.

Walmart

Perkowitz + Ruth ARCHITECTS

August 22, 2014	
Revision 1:	October 14, 2014
Revision 2:	October 28, 2014

Waldorf, MD - Store #1717-08 - New Store

Building Perspectives

1.1

DESIGN REPRESENTATION ONLY - NOT FOR CONSTRUCTION The building images shown are a representation of the current design intent only. The building images may not reflect variations in color, tone, hue, tint, shading, ambient light intensity, materials, texture, contrast, font style, construction variations required by building codes or inspectors, material availability or final design detailing.

Walmart

Perkowitz+Ruth ARCHITECTS	August 22, 2014	
	Revision 1:	October 14, 2014
	Revision 2:	October 28, 2014

Waldorf, MD - Store #1717-08 - New Store

Rear Perspective Views

1.2

DESIGN REPRESENTATION ONLY - NOT FOR CONSTRUCTION The building images shown are a representation of the current design intent only. The building images may not reflect variations in color, tone, hue, tint, shading, ambient light intensity, materials, texture, contrast, font style, construction variations required by building codes or inspectors, material availability or final design detailing.

FRONT ELEVATION

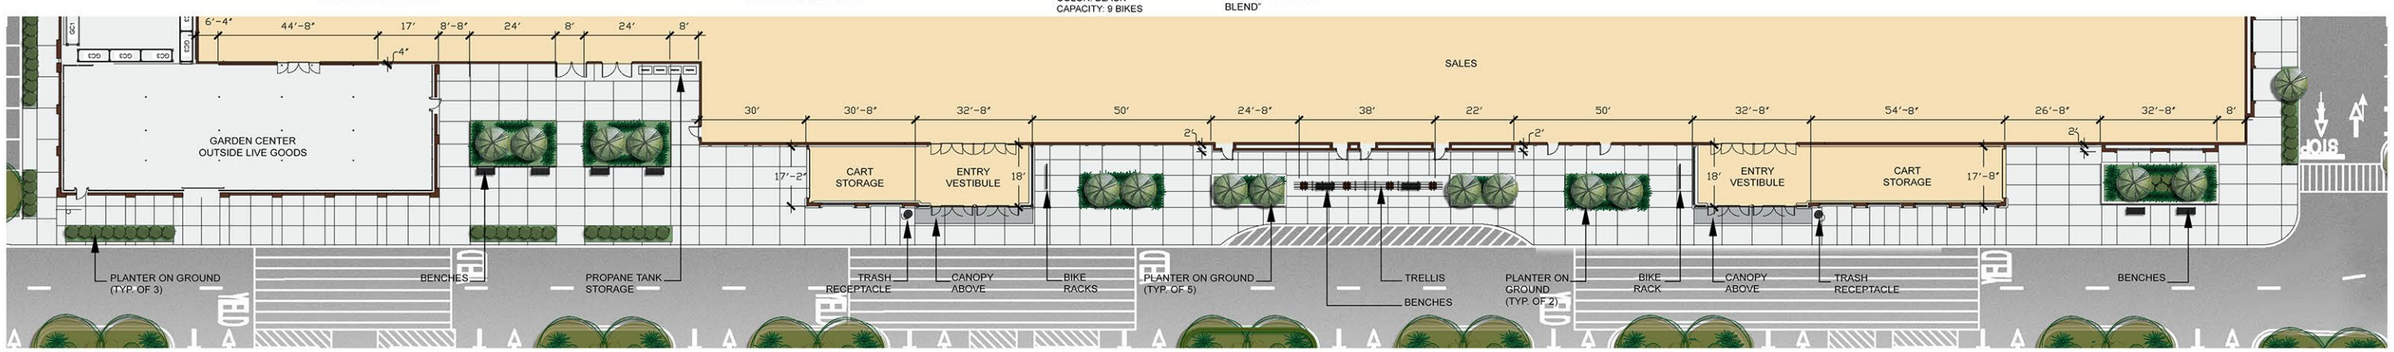

FLOOR PLAN

RIGHT ELEVATION

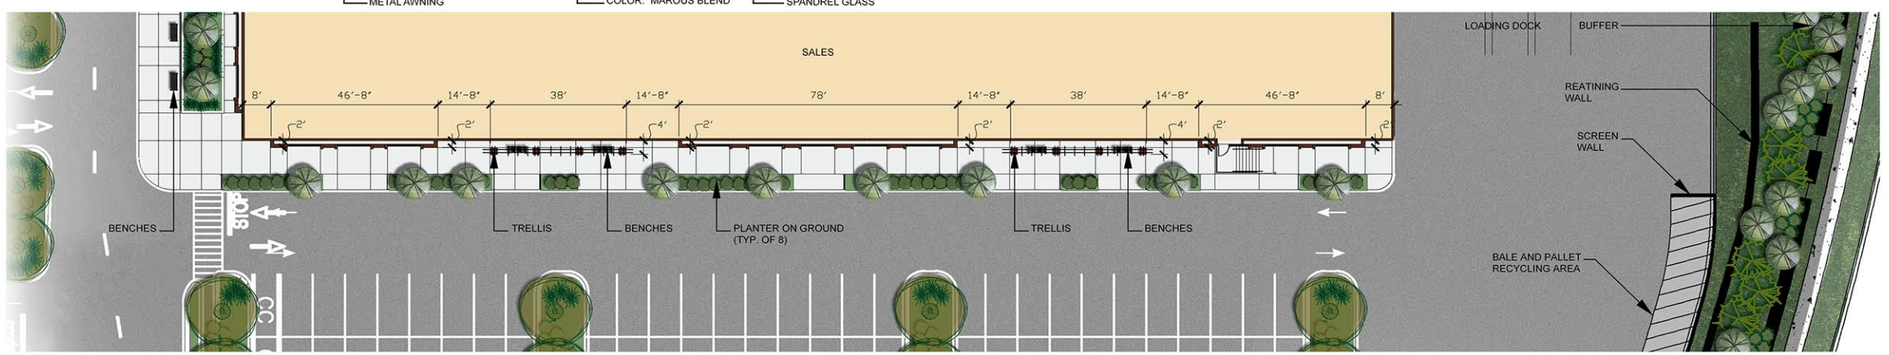

Walmart

0' 20' 40' 60'

Perkowitz+Ruth ARCHITECTS	August 22, 2014	Waldorf, MD - Store #1717-08 - New Store	Front and Right Elevations	2
	Revision 1: October 14, 2014			
	Revision 2: October 28, 2014			

DESIGN REPRESENTATION ONLY - NOT FOR CONSTRUCTION The building images shown are a representation of the current design intent only. The building images may not reflect variations in color, tone, hue, tint, shading, ambient light intensity, materials, texture, contrast, font style, construction variations required by building codes or inspectors, material availability or final design detailing.

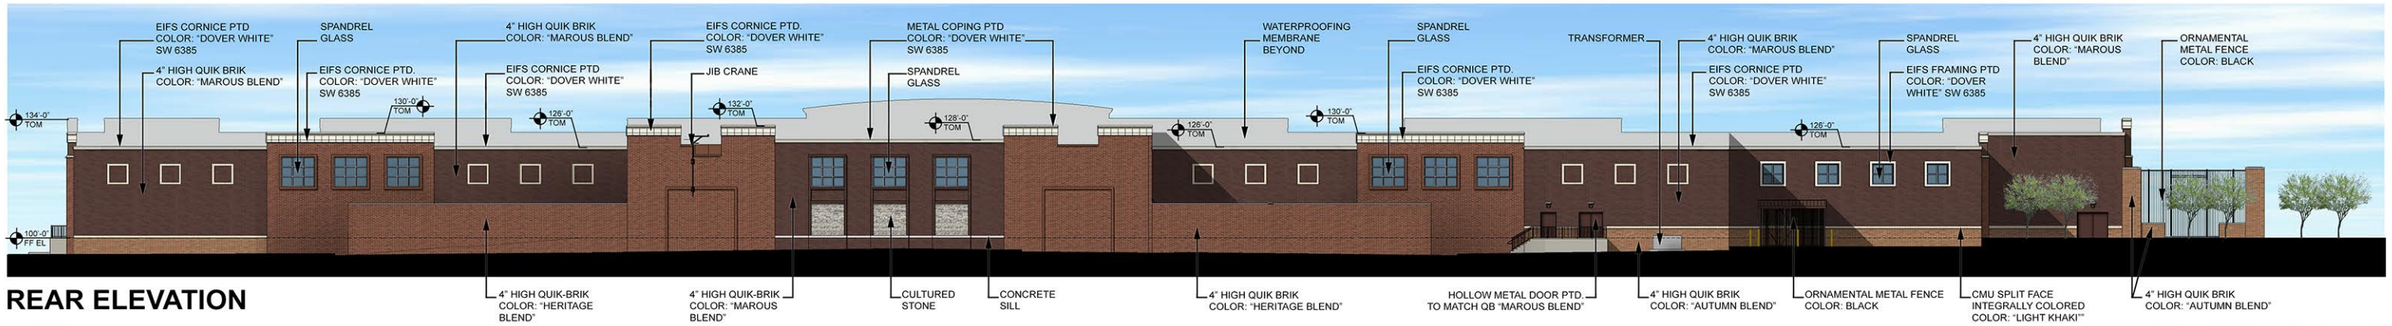

REAR ELEVATION

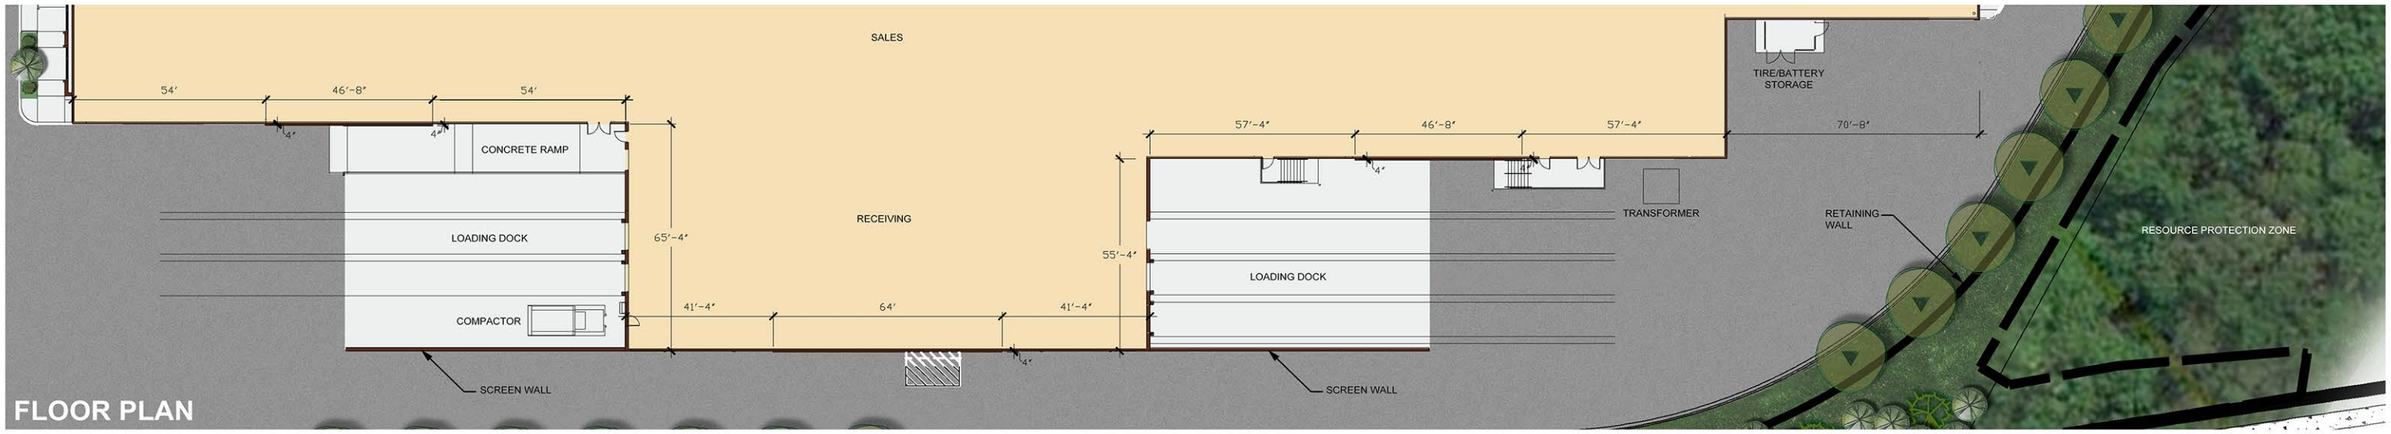

FLOOR PLAN

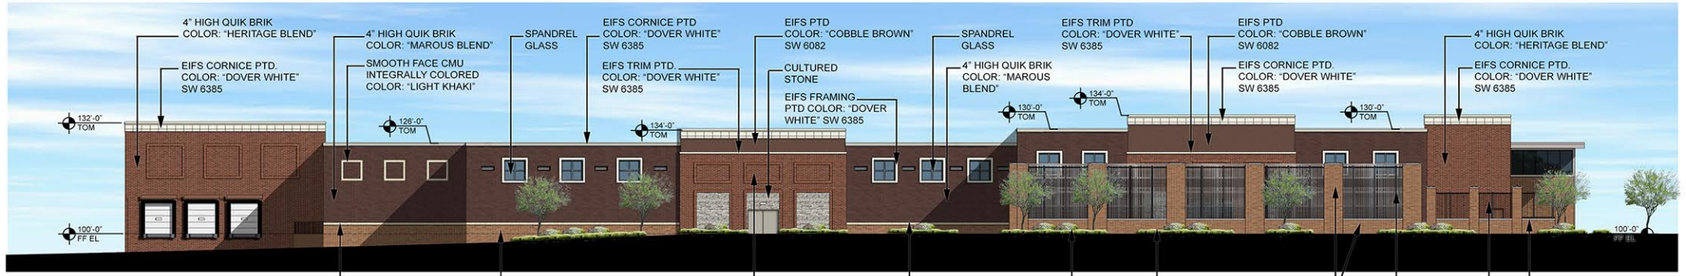

LEFT ELEVATION

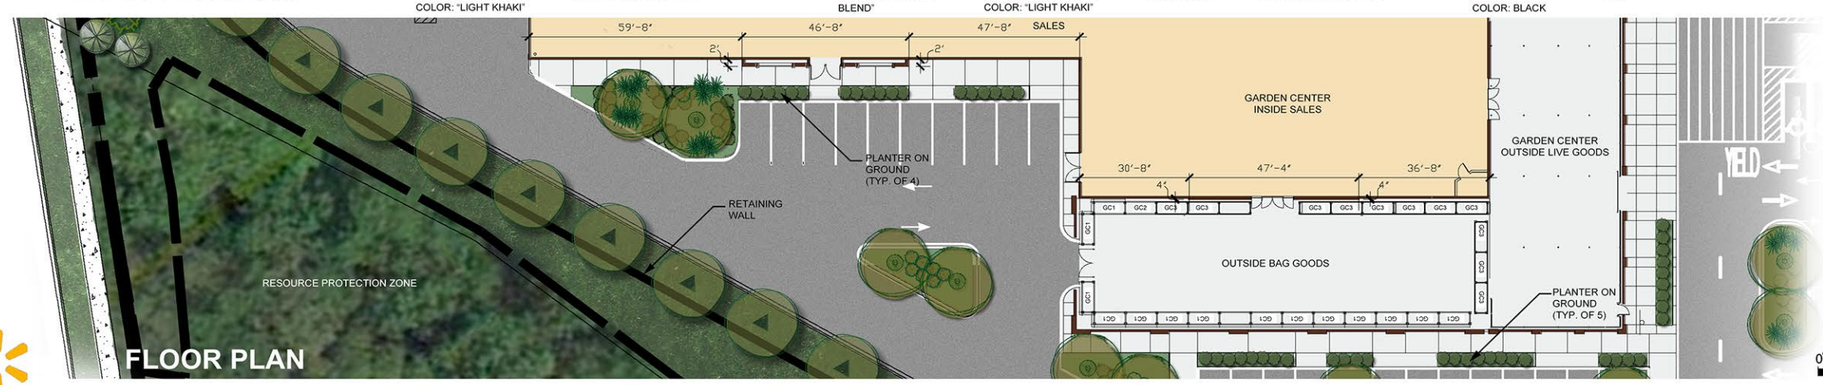

FLOOR PLAN

Walmart

Perkowitz+Ruth ARCHITECTS	August 22, 2014 Revision 1: October 14, 2014 Revision 2: October 28, 2014	Waldorf, MD - Store #1717-08 - New Store

Rear and Left Elevations

3

DESIGN REPRESENTATION ONLY - NOT FOR CONSTRUCTION The building images shown are a representation of the current design intent only. The building images may not reflect variations in color, tone, hue, tint, shading, ambient light intensity, materials, texture, contrast, font style, construction variations required by building codes or inspectors, material availability or final design detailing.

PROPOSED WESTERN PARKWAY

PROPOSED WESTERN PARKWAY

SCREEN WALL

RETAINING WALL

BUFFER

SCREEN WALL

RETAINING WALL

SCREEN WALL

BALE AND PALLET RECYCLING AREA

RETAINING WALL

LOADING DOCK

RECEIVING

TRANSFORMER

COMPACTOR

LOADING DOCK

CONCRETE RAMP

TIRE/BATTERY STORAGE

RESOURCE PROTECTION ZONE

TRELLIS

BENCHES

RETAINING WALL

PLANTER ON GROUND (TYP. OF 4)

PLANTER ON GROUND (TYP. OF 8)

SALES AREA

PEDESTRIAN TRAIL

TRELLIS

BENCHES

OUTSIDE BAG GOODS

GARDEN CENTER INSIDE SALES

SIDEWALK

RETAINING WALL

PLANTER ON GROUND (TYP. OF 5)

GARDEN CENTER OUTSIDE LIVE GOODS

PLANTER ON GROUND (TYP. OF 2)

RAISED PLANTER (TYP. OF 5)

CART STORAGE

ENTRY VESTIBULE

ENTRY VESTIBULE

CART STORAGE

PLANTER ON GROUND (TYP. OF 3)

BENCHES

PROPANE TANK STORAGE

TRASH RECEPTACLE

CANOPY ABOVE

BIKE RACKS

BENCHES

TRELLIS

BIKE RACK

CANOPY ABOVE

TRASH RECEPTACLE

BENCHES

0' 25' 50' 75'

Walmart

Perkowitz + Ruth ARCHITECTS	August 22, 2014	
	Revision 1:	October 14, 2014
	Revision 2:	October 28, 2014

Waldorf, MD - Store #1717-08 - New Store

Floor Plan

4

DESIGN REPRESENTATION ONLY - NOT FOR CONSTRUCTION The building images shown are a representation of the current design intent only. The building images may not reflect variations in color, tone, hue, tint, shading, ambient light intensity, materials, texture, contrast, font style, construction variations required by building codes or inspectors, material availability or final design detailing.

FRONT ELEVATION

4" HIGH QUIK BRIK
COLOR: "MAROUS BLEND"

4" HIGH QUIK BRIK
COLOR: "HERITAGE BLEND"

4" HIGH QUIK BRIK
COLOR: "AUTUMN BLEND"

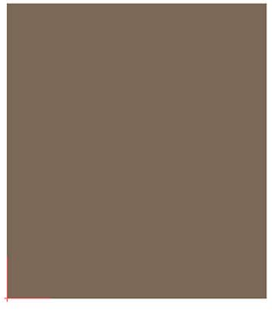

EIFS PAINT COLOR
COLOR: "COBBLE BROWN"
SW 6082

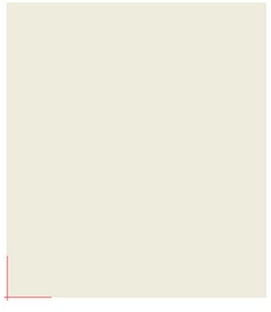

EIFS PAINT COLOR
COLOR: "DOVER WHITE"
SW 6385

METAL AWNING
COLOR: LEAD COTE

CULTURED STONE COUNTRY
LEDGESTONE "ECHO RIDGE"

SPLIT FACE CMU 8" HIGH
INTEGRALLY COLORED
COLOR: "LIGHT KHAKI"

Walmart

Perkowitz+Ruth ARCHITECTS	August 22, 2014 Revision 1: October 14, 2014 Revision 2: October 28, 2014	Waldorf, MD - Store #1717-08 - New Store	Material Board 5

DESIGN REPRESENTATION ONLY - NOT FOR CONSTRUCTION The building images shown are a representation of the current design intent only. The building images may not reflect variations in color, tone, hue, tint, shading, ambient light intensity, materials, texture, contrast, font style, construction variations required by building codes or inspectors, material availability or final design detailing.