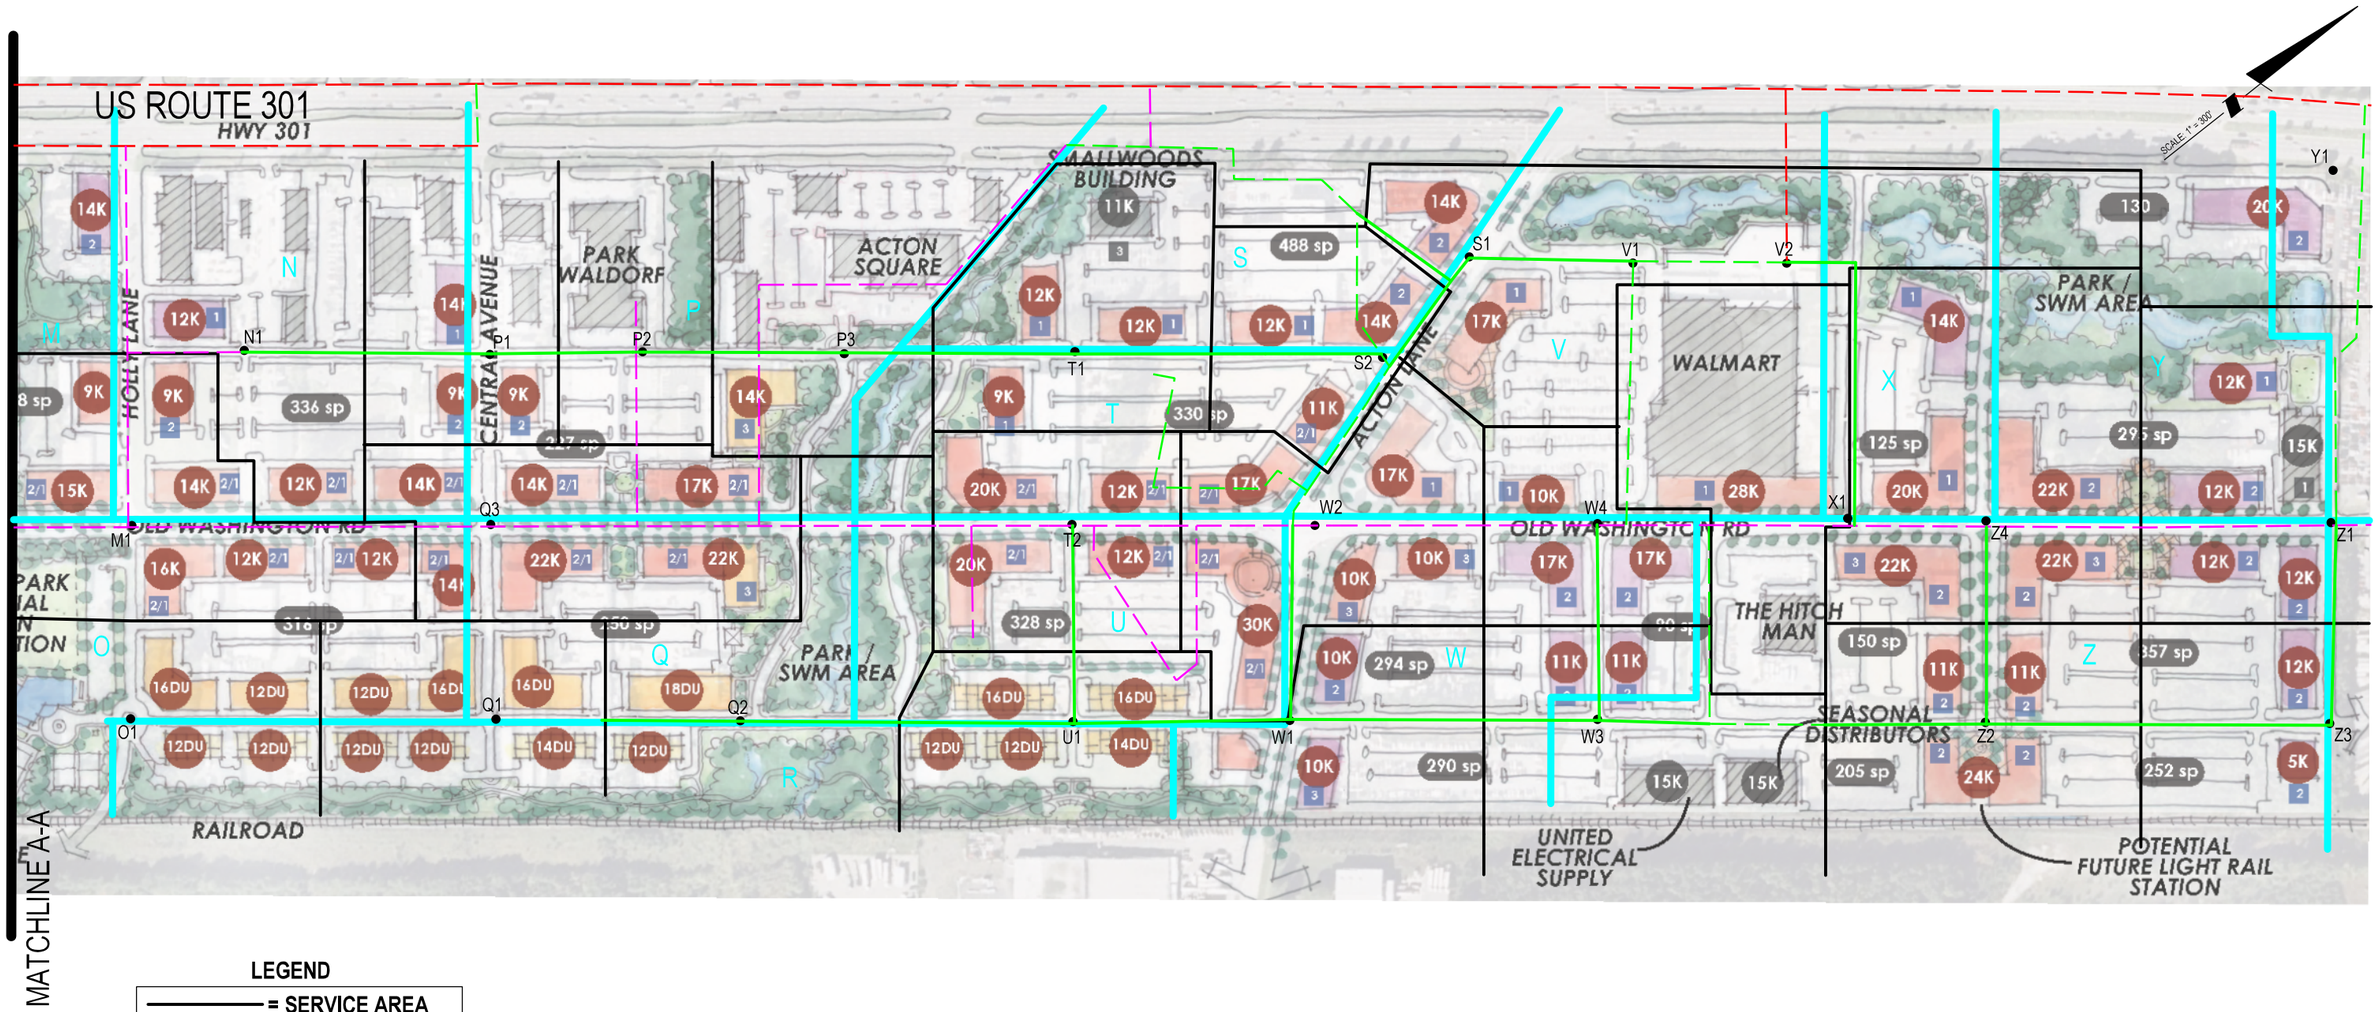

LEGEND

- = SERVICE AREA BOUNDARY
- P2 = WATER DEMAND NODE
- = PROPOSED BLOCK AREA
- P = PROPOSED BLOCK LABEL
- = EX. 6-INCH WATERMAIN
- = EX. 8-INCH WATERMAIN
- = EX. 10-INCH WATERMAIN
- = PR. 8-INCH WATERMAIN

Loiederman Soltesz Associates, Inc.
401 Post Office Road, Suite 103
Waldorf, MD 20602
301.870.2166 FAX.301.870.2884

EXHIBIT W.2: WATERMAIN ANALYSIS

WALDORF URBAN REDEVELOPMENT CORRIDOR

6TH ELECTION DISTRICT
CHARLES COUNTY, MARYLAND

JOB NO.	SCALE	DATE
1296-06-00	1"= 300'	April, 2012

The original of this drawing document was prepared by Loiederman Soltesz Associates, Inc. (LSA). If this document was not obtained directly from LSA and/or it was transmitted electronically; LSA cannot guarantee that unauthorized changes and / or alterations were not made by others. If verification of the information contained hereon is needed, contact should be made directly with LSA. LSA makes no warranties, express or implied, concerning the accuracy of any information that has been transmitted by electronic means.